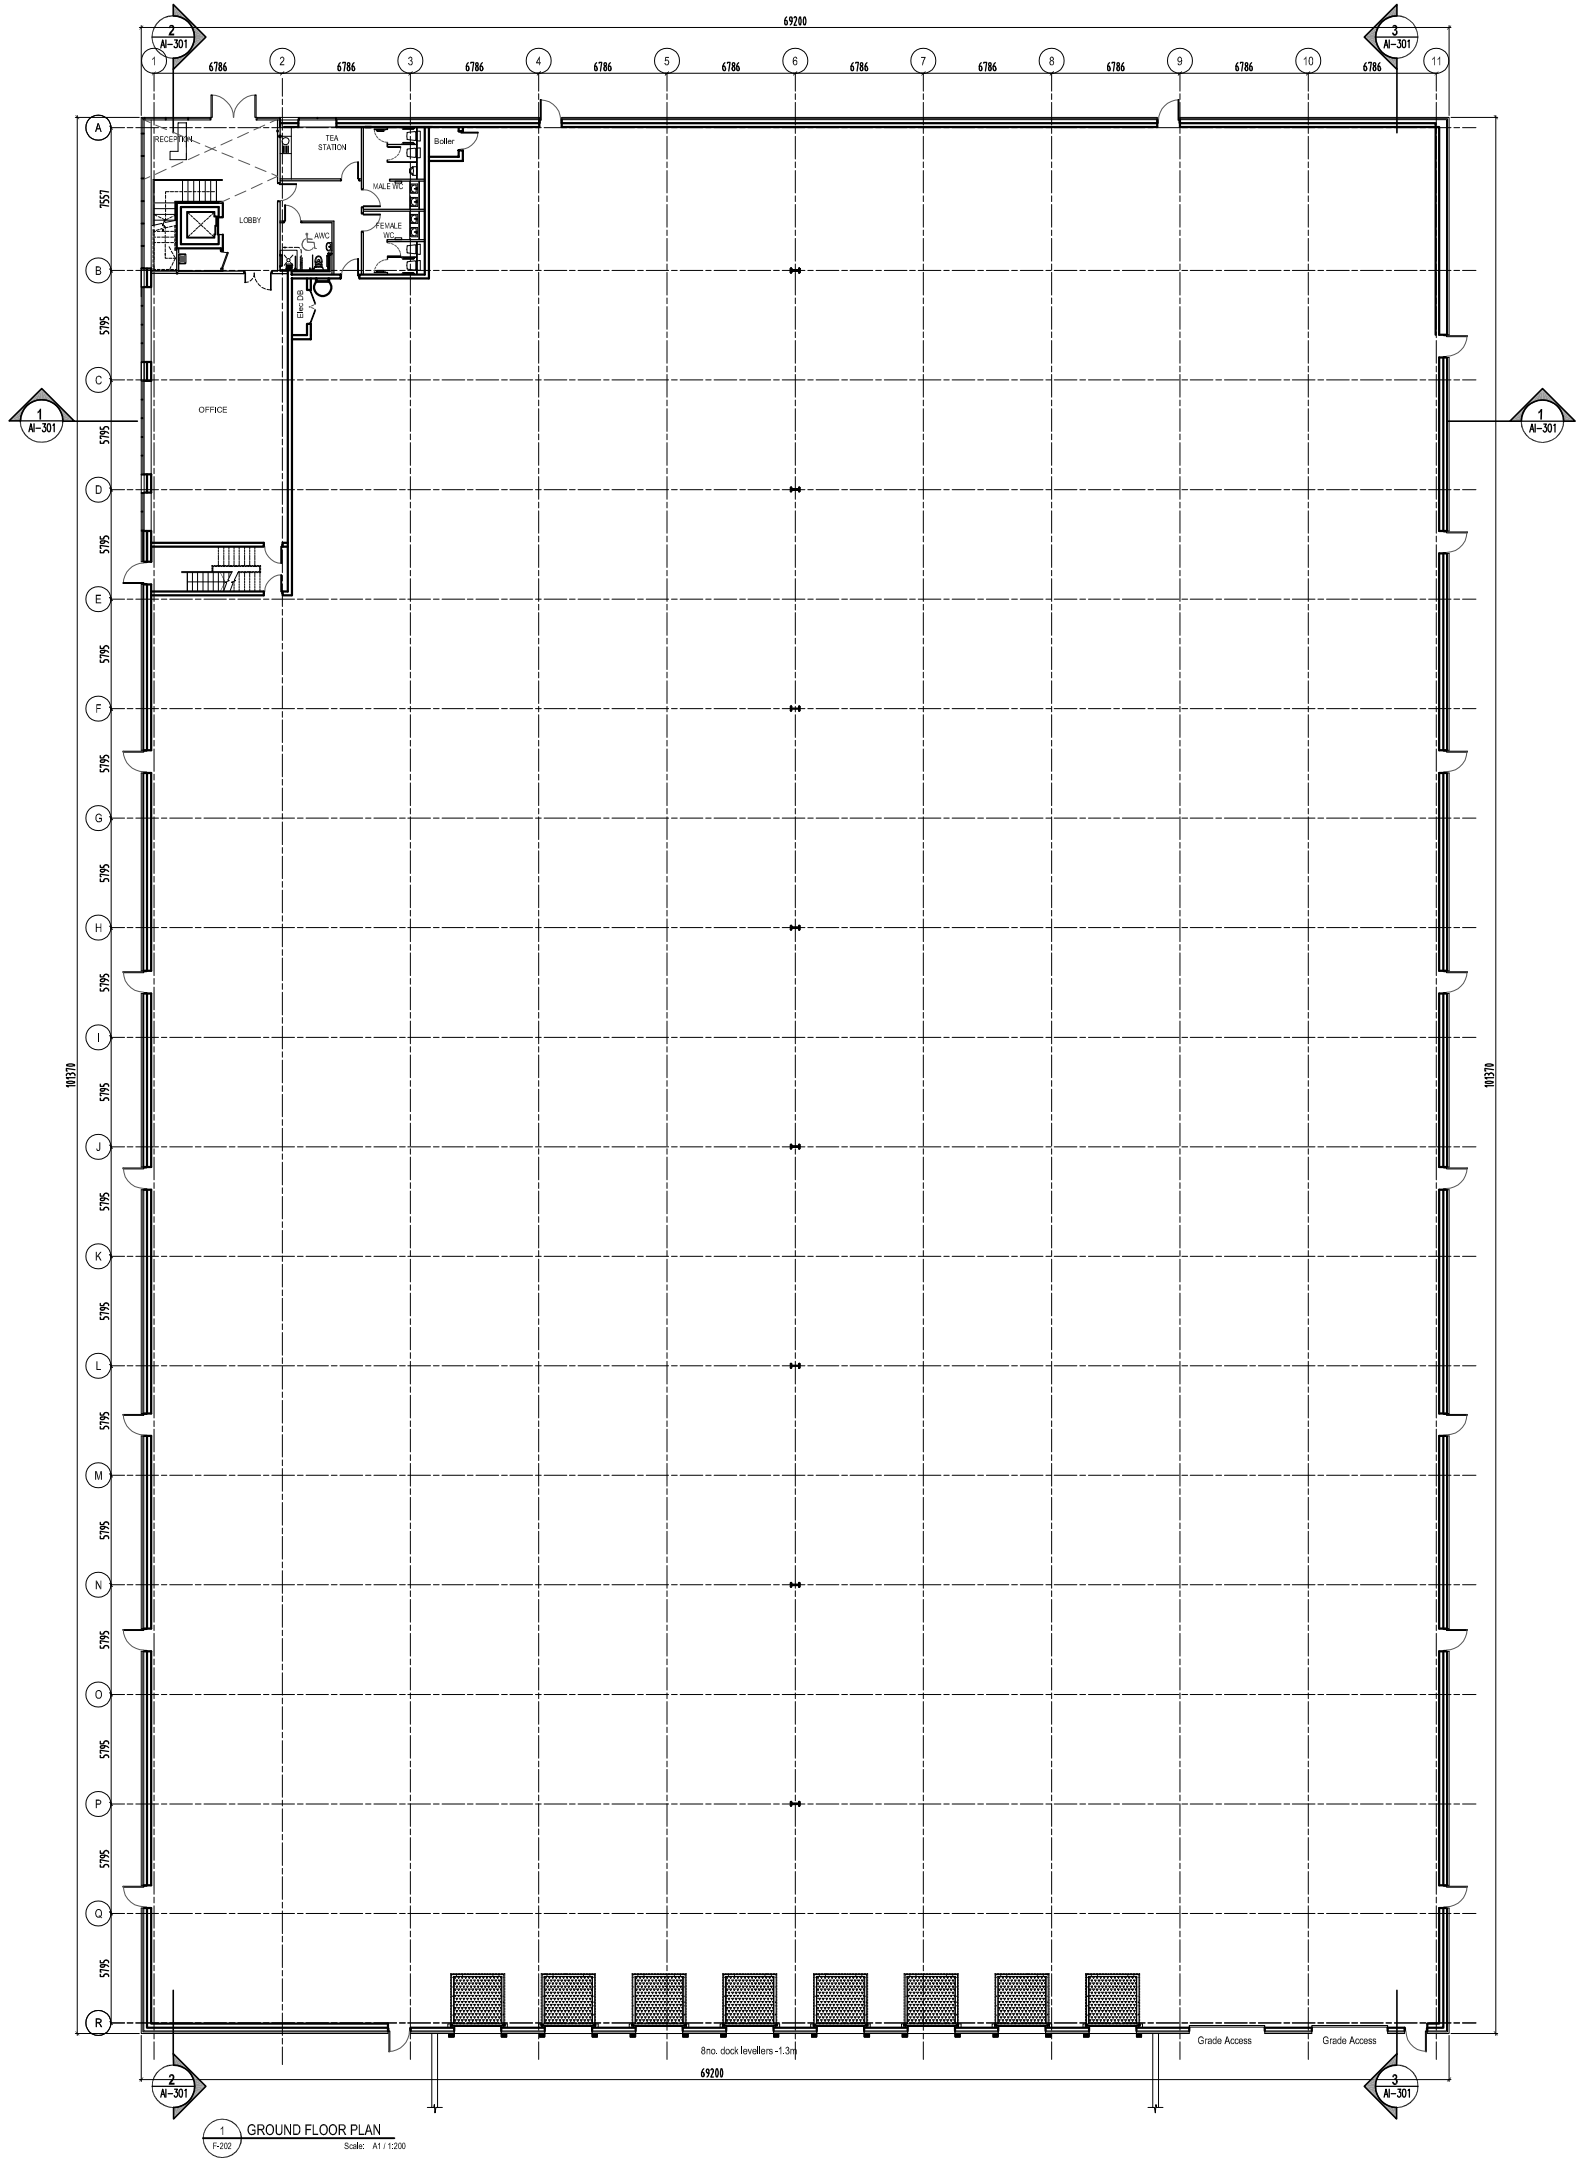

1 GROUND FLOOR PLAN (F-202) Scale: A1 / 1:200

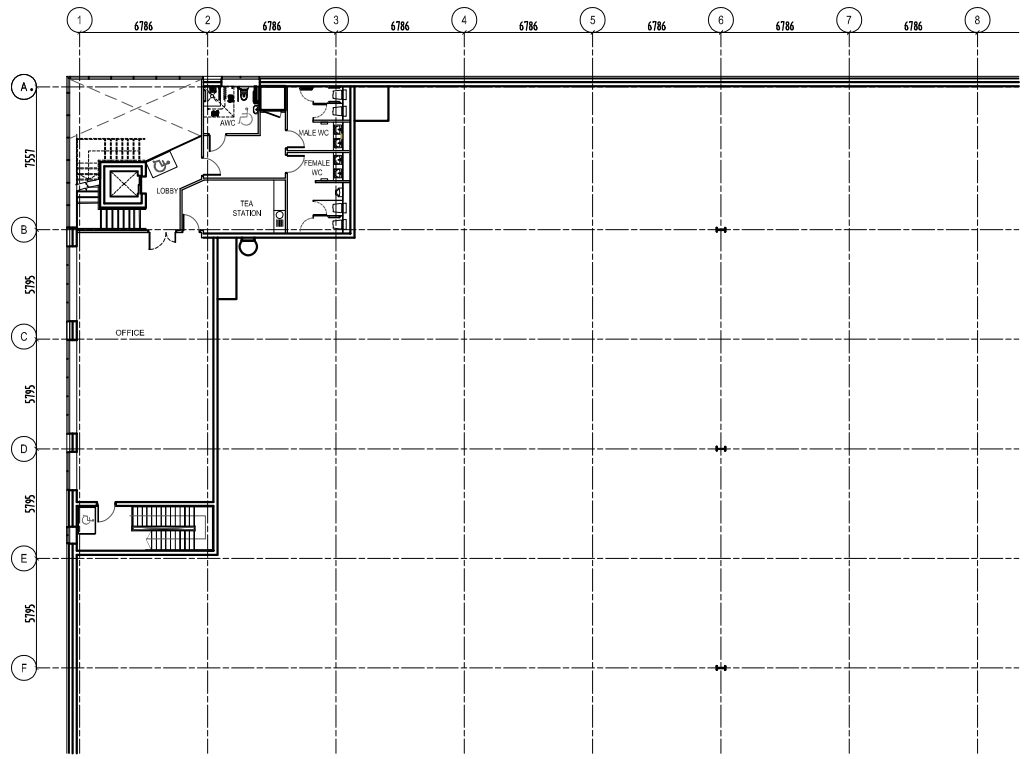

2 FIRST FLOOR PLAN (F-202) Scale: A1 / 1:200

COPYRIGHT:
The design and details shown on this drawing are applicable to their project only and may not be reproduced in whole or in part or be used for any other project or purpose without the written permission of The O'Toole Partnership Architects with whom copyright resides.

DO NOT SCALE from this drawing. Use figured dimensions. Contractor to check all dimensions on site prior to commencement of works. Any discrepancies are to be referred to the ARCHITECT.

KEY PLAN:

REVISIONS

DATE	REV.	BY.	CHECKED	DESCRIPTION
14.02.2019	*	IK	NW	Issued to FIre Consultant

TOTP Architects
The O'Toole Partnership
49 Upper Mount Street
Dublin 2, Ireland
T: + 353 1 703 7800
M: + 353 866005670
W: www.totarch.ie
E: info@totarch.ie

PROJECT:
Hantise Ltd.
Warehouse / Logistics Light Industrial Units
Northwest Business Park

STAGE:
FIRE CERT

DRAWING TITLE:
UNIT 628
FLOOR PLANS

DATE:	FEB 2019
SCALE:	1:200
DRAWN:	IK
CHECKED:	NW
JOB NO:	19-16
FILE NAME:	

DRAWING NO: F-202
SHEET SIZE: A1 REVISION: *