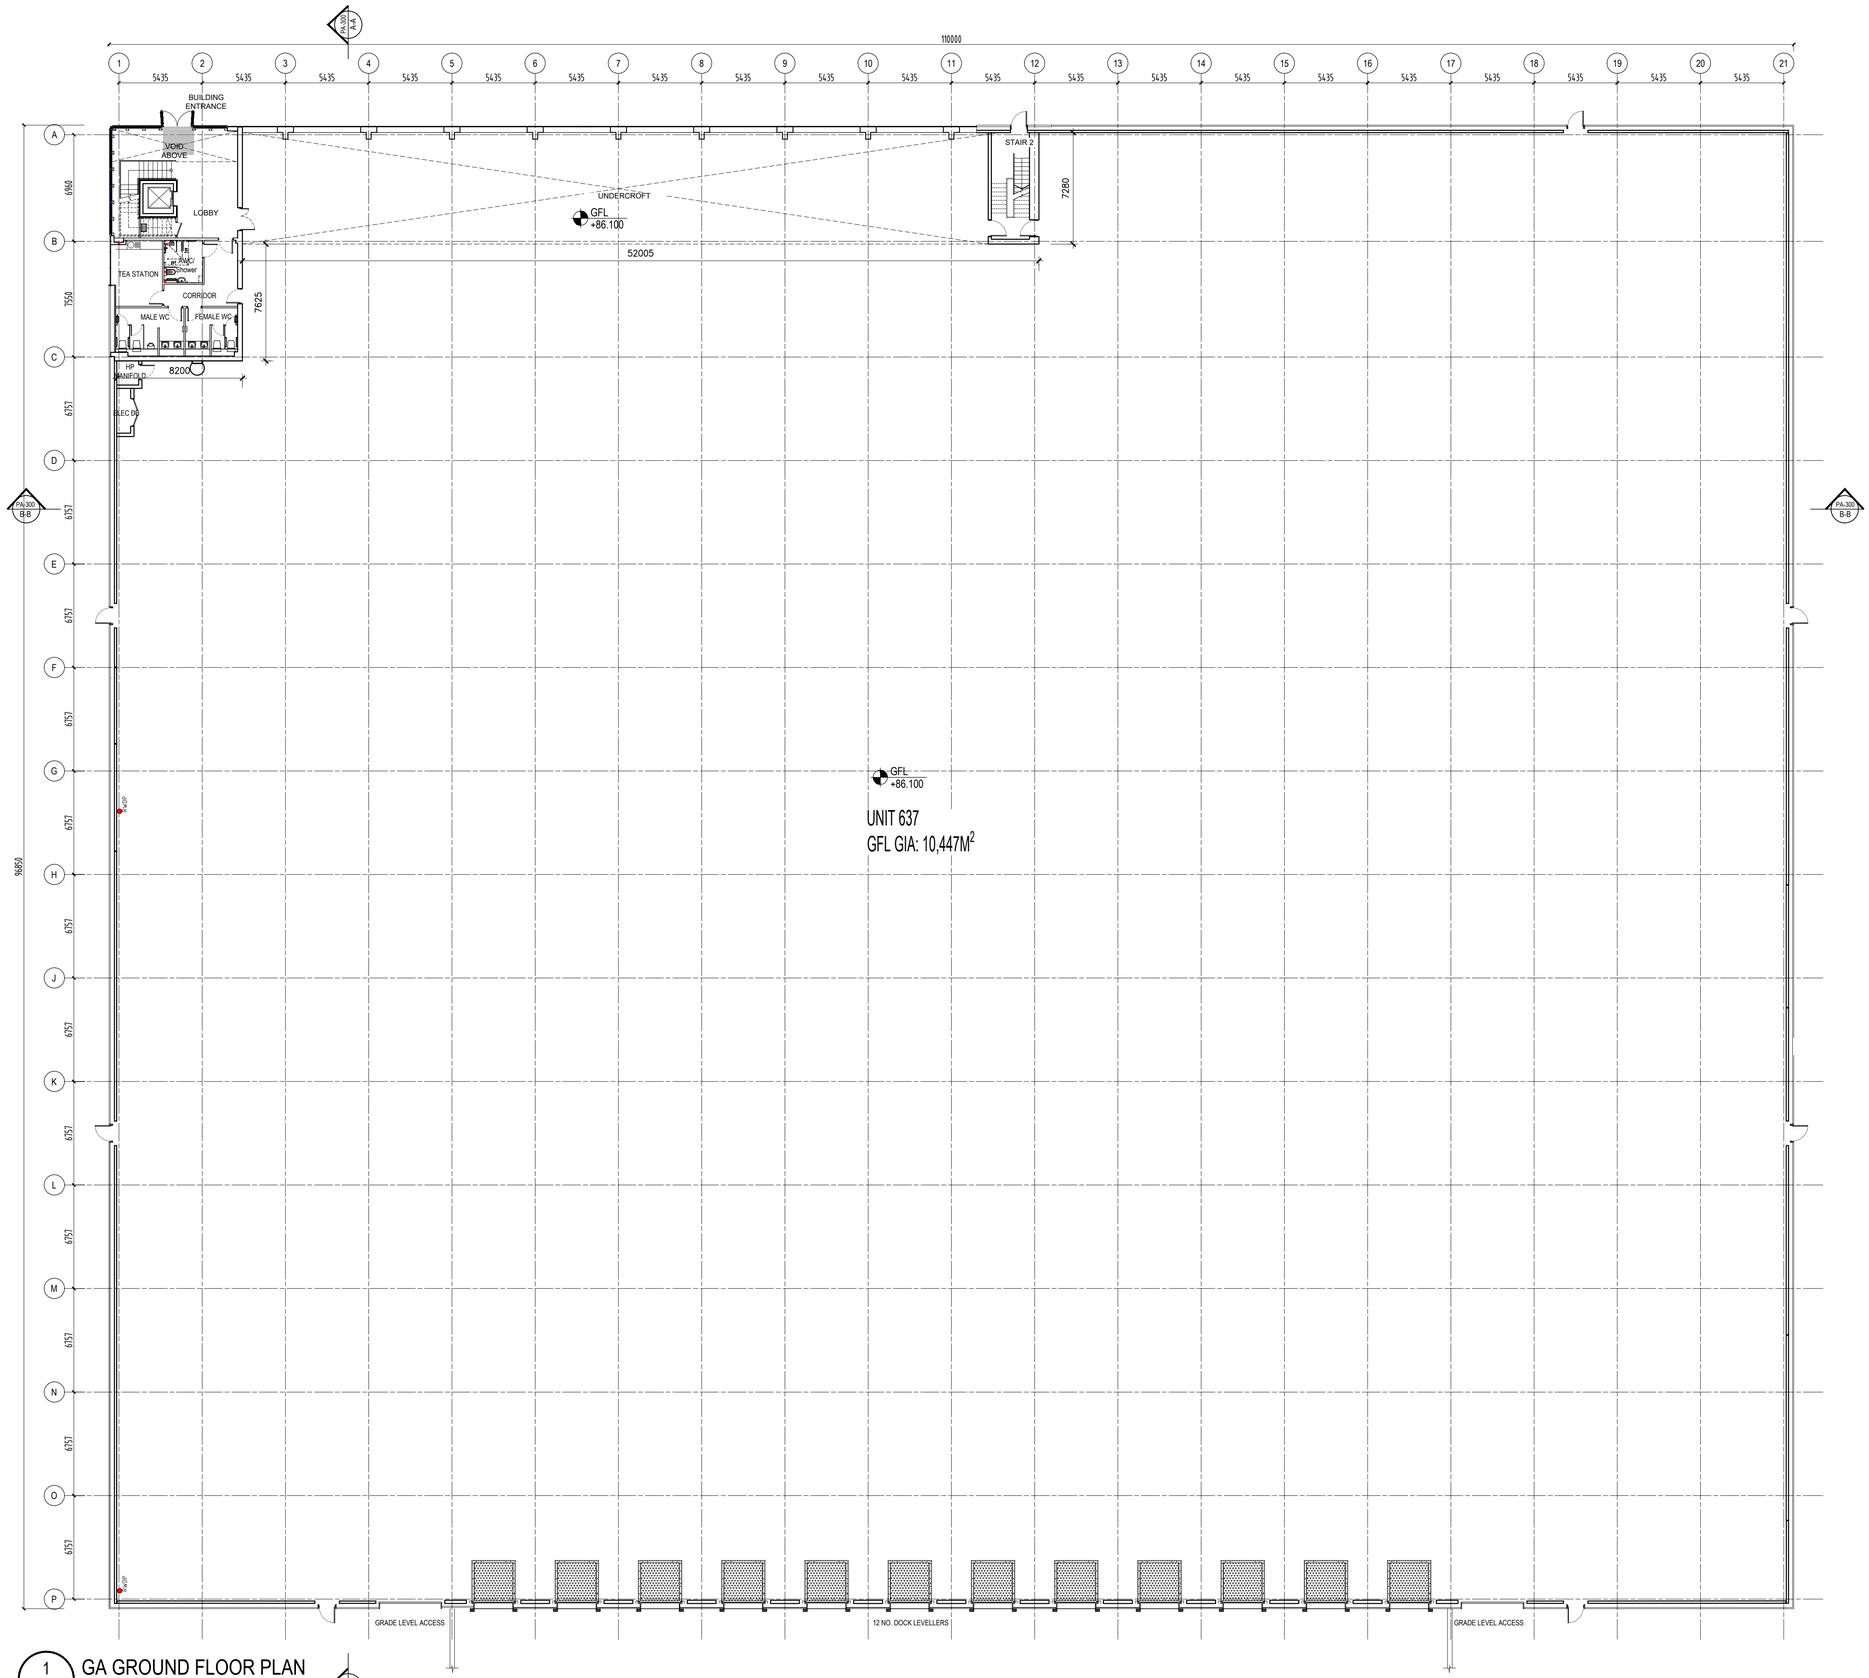

1 PA-200 GA GROUND FLOOR PLAN
UNIT 637 Scale: 1:200 PA-300 A-A

COPYRIGHT:
The design and details shown on this drawing are applicable to their project only and may not be reproduced in whole or in part or be used for any other project or purpose without the written permission of TOT Architects with whom copyright resides.

DO NOT SCALE from this drawing. Use figured dimensions. Contractor to check all dimensions on site prior to commencement of works. Any discrepancies are to be referred to the ARCHITECT.

KEY PLAN:

N

Gross Internal Area Schedule:

Office GFL -	58m²
Office 1FL -	454m²
Total Office -	512m²
Warehouse -	10,389m²
Total GIA =	10,901m²

REVISIONS

DATE	REV.	BY.	CHECKED	DESCRIPTION
25.06.2020	*	IK	NW	Issued for Planning

TOT ARCHITECTS

REGISTERED OFFICE
49 Upper Mount Street
Dublin 2, Ireland

T +353 1 705 7800
W www.totarch.ie
E info@totarch.ie

PROJECT:
HANTISE LTD
Warehouse/Logistics/Light Industrial Unit
Northwest Logistics Park

STAGE:
PLANNING

DRAWING TITLE:
UNIT 637
GA GROUND FLOOR PLAN

DATE:	JUNE 2020	DRAWING NO:	PA-200
SCALE:	1:200 @ A1		
DRAWN:	IK		
CHECKED:	NW	SHEET SIZE:	REVISION:
JOB NO:	20-08	A1	*
FILE NAME:	20-08 - PA-200		